A.T. AND S.F. RY. CO.
LOS ANGELES DIVISION
8 SHEETS DRAWING No 79-7440 SHEET No 3
PROPOSED STORE HOUSE AND OFFICES
AT
SAN BERNARDINO CAL.
LOS ANGELES CAL. DECEMBER 28th 1906
APPROVED: H.E. Huntington
Chief Engineer

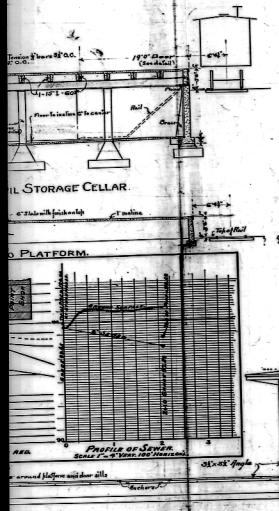

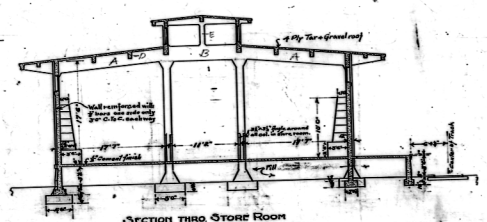

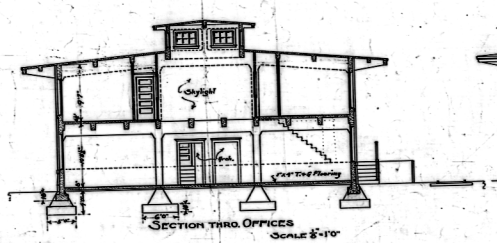

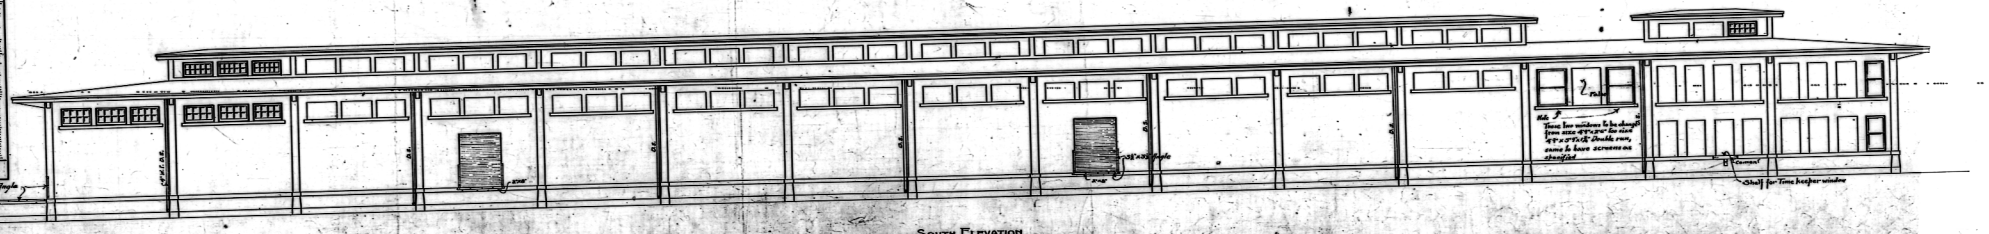

79-7440

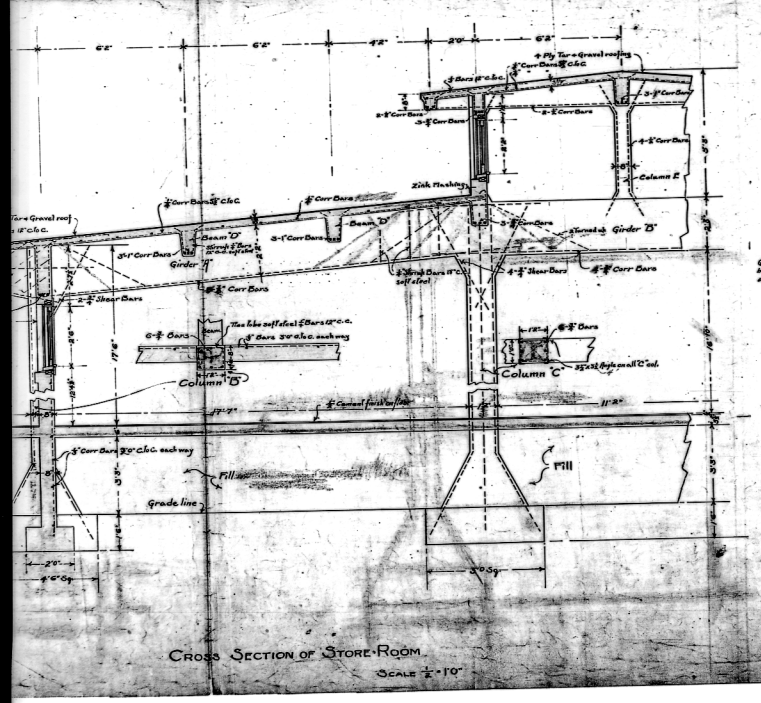

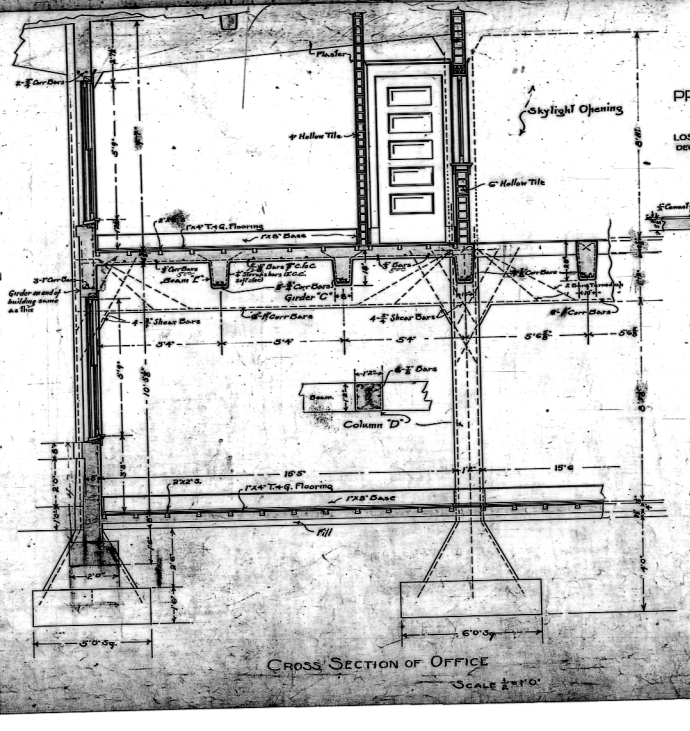

A.T. AND S.F. RY. CO.
LOS ANGELES DIVISION
8 SHEETS DRAWING No 79-7440 SHEET No 4
PROPOSED STORE HOUSE AND OFFICES
AT
SAN BERNARDINO CAL.
LOS ANGELES CAL. DECEMBER 28th 1906
APPROVED: H.E. Huntington
Chief Engineer

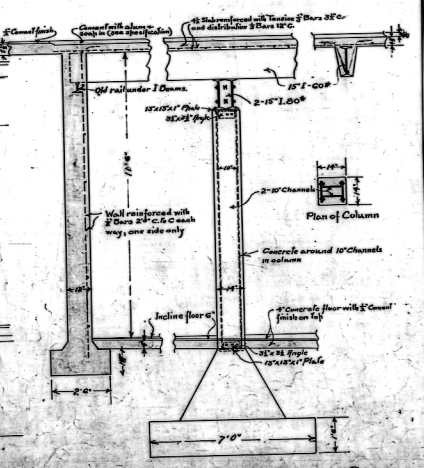







MM-7440