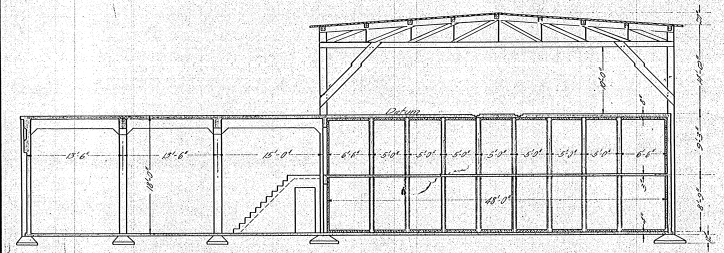

Transverse Section Thru Precooler Coil Chamber.

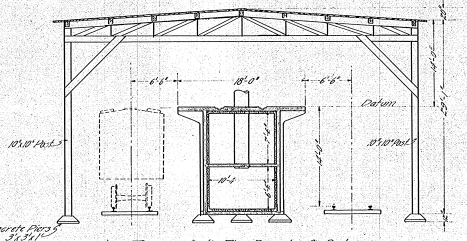

Transverse Section Thru Precooler Air Duct.

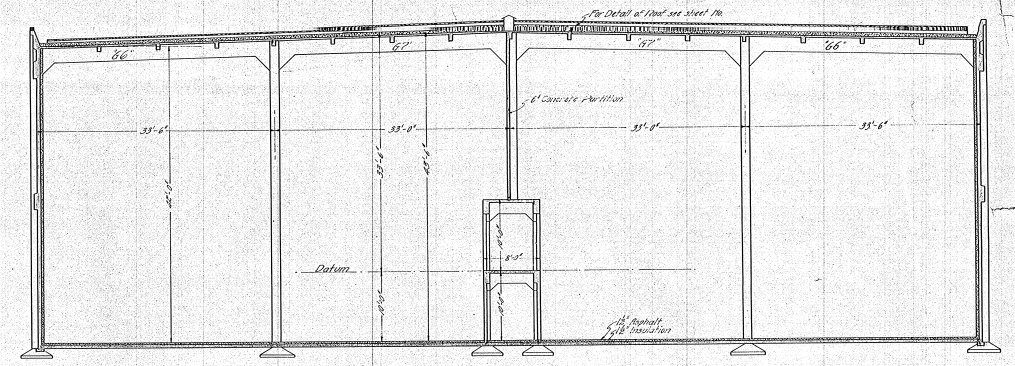

Transverse Section Thru Winter Storage House

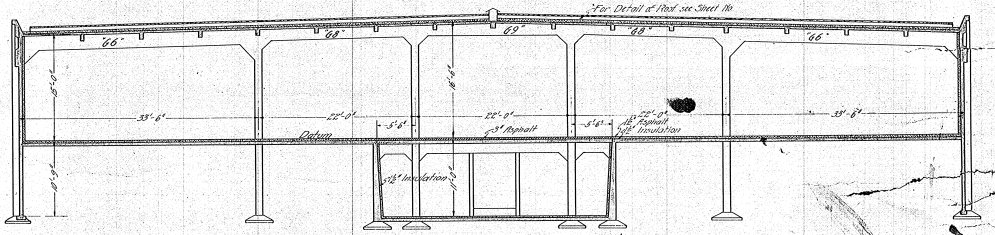

Transverse Section Thru Dry Storage House

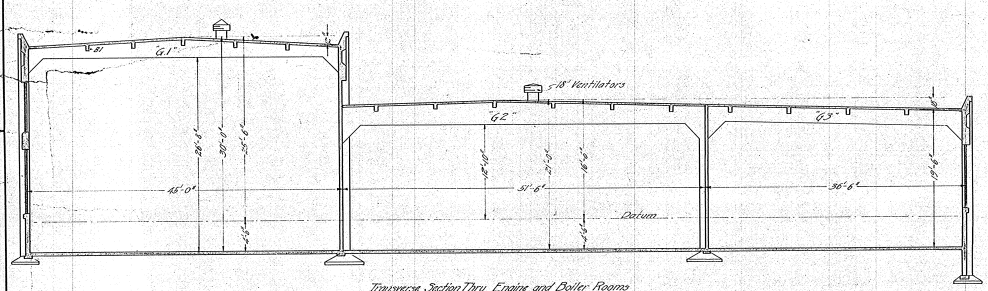

Transverse Section Thru Engine and Boiler Rooms

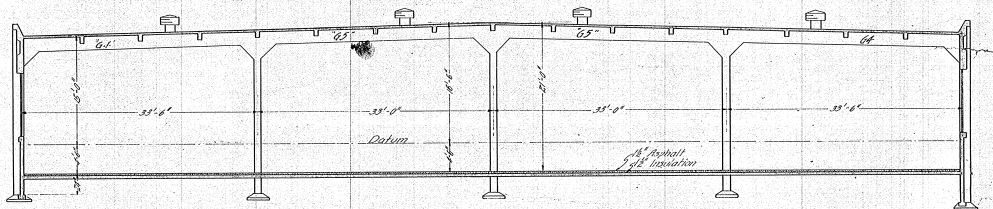

Transverse Section Thru Tank Room

ATCHISON, TOPEKA & SANTA FE RY. CO.
ICE AND PRECOOLING PLANT
SAN BERNARDINO, CAL.
C. M. Coy ENGINEER
816 San Fernando Bldg. Los Angeles, Cal.

TRANSVERSE SECTIONS

Drawn by M.L.C. Approved
Date Drawn 5-20-08 Date
Scale 3/8" = 1'0" CHECKED
Tracer No.

9c