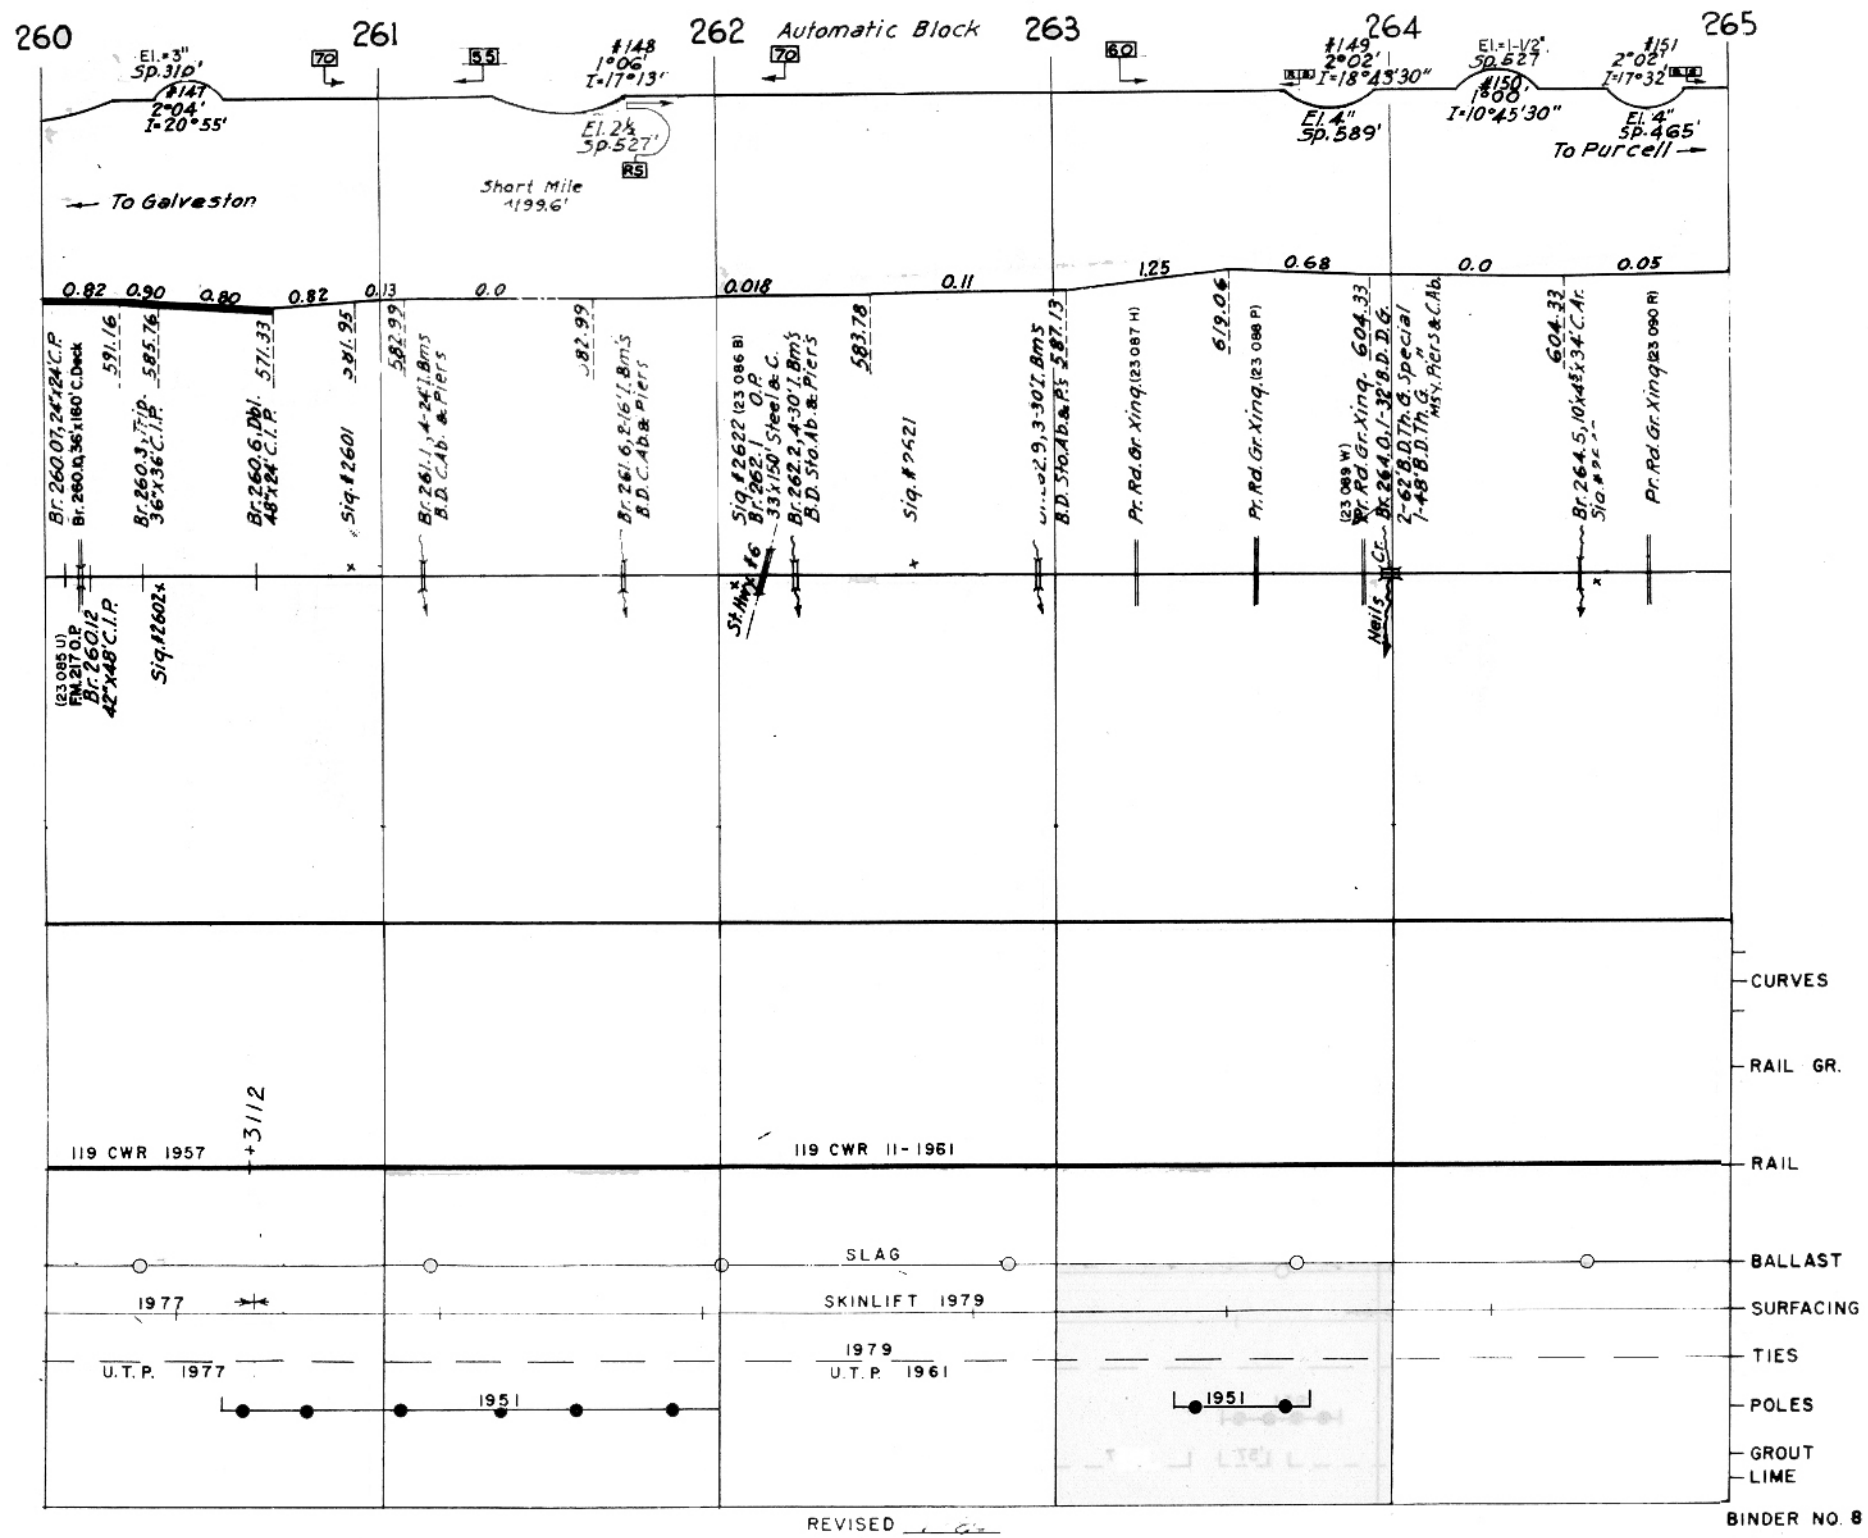

REVISED

BINDER NO. 8