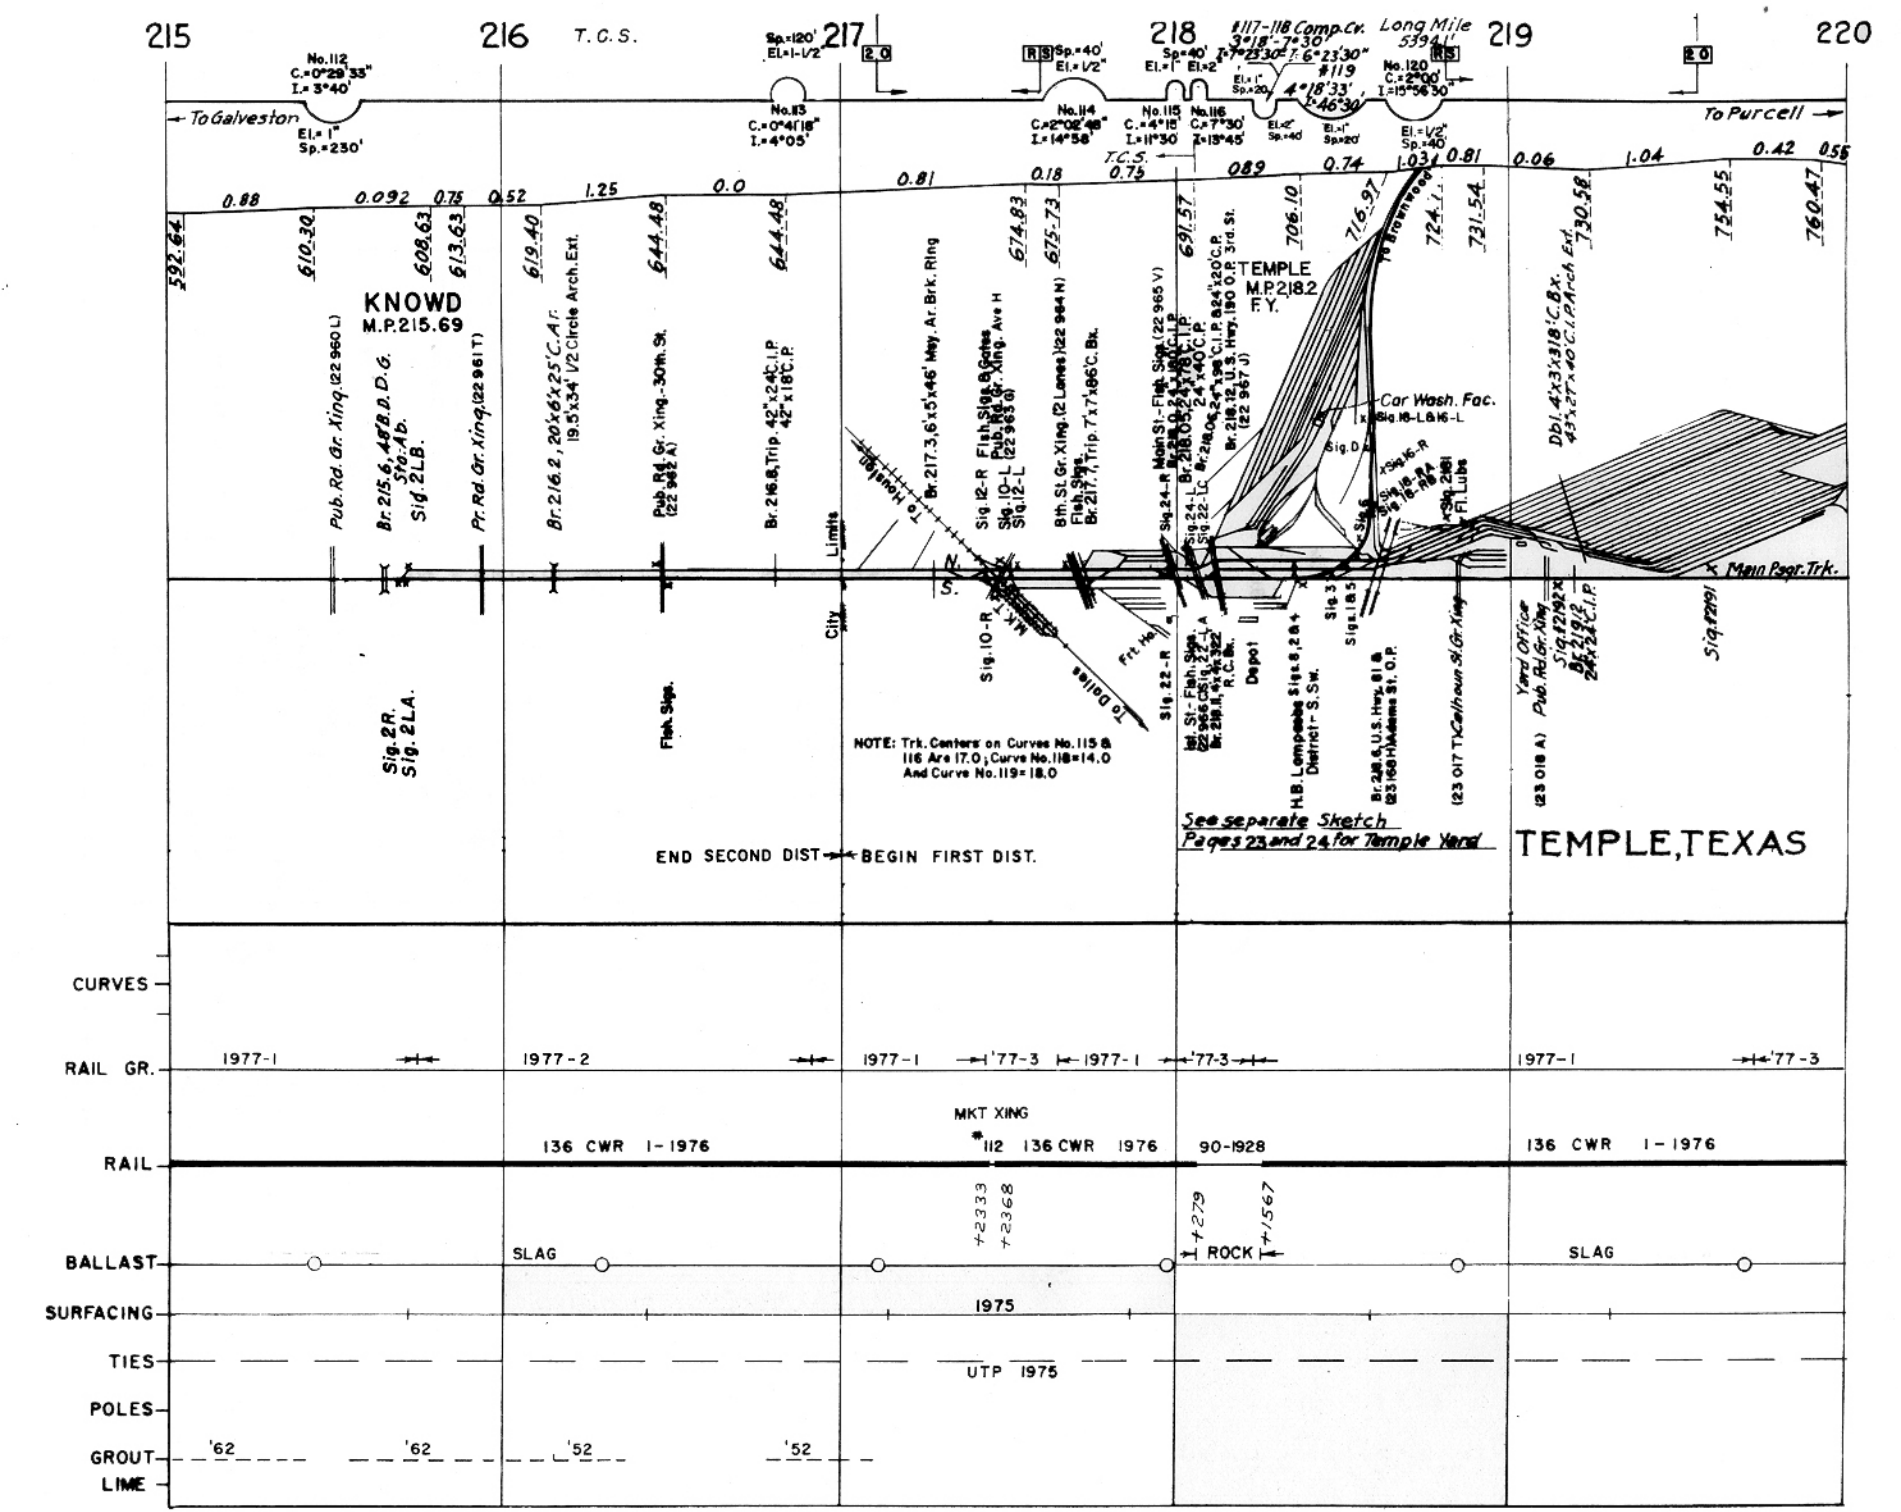

BINDER NO. 8

REVISED 1 20